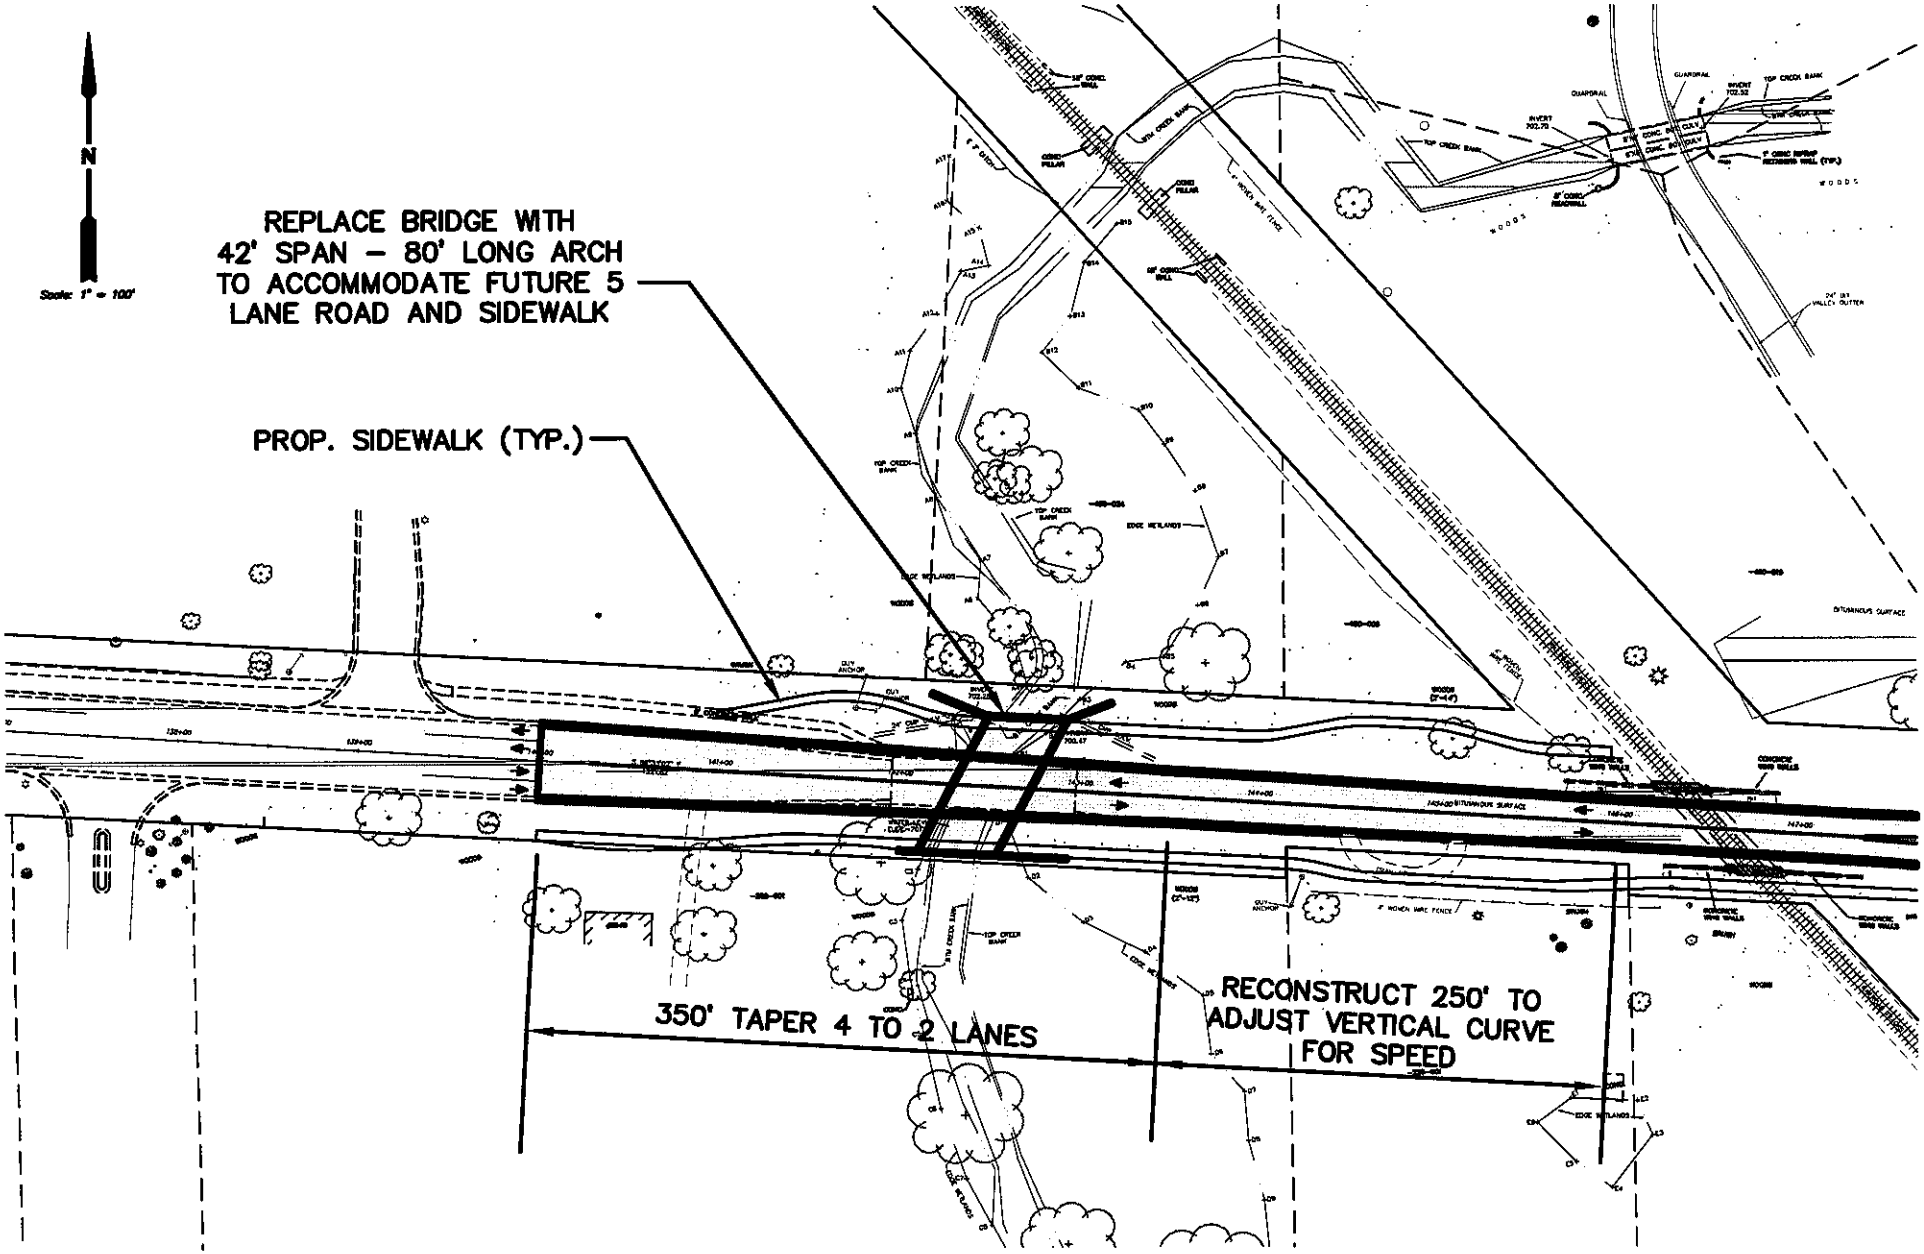

EXHIBIT
INDIAN MILL CREEK
BRIDGE REPLACEMENT